
Typical Transformer Station Elevation

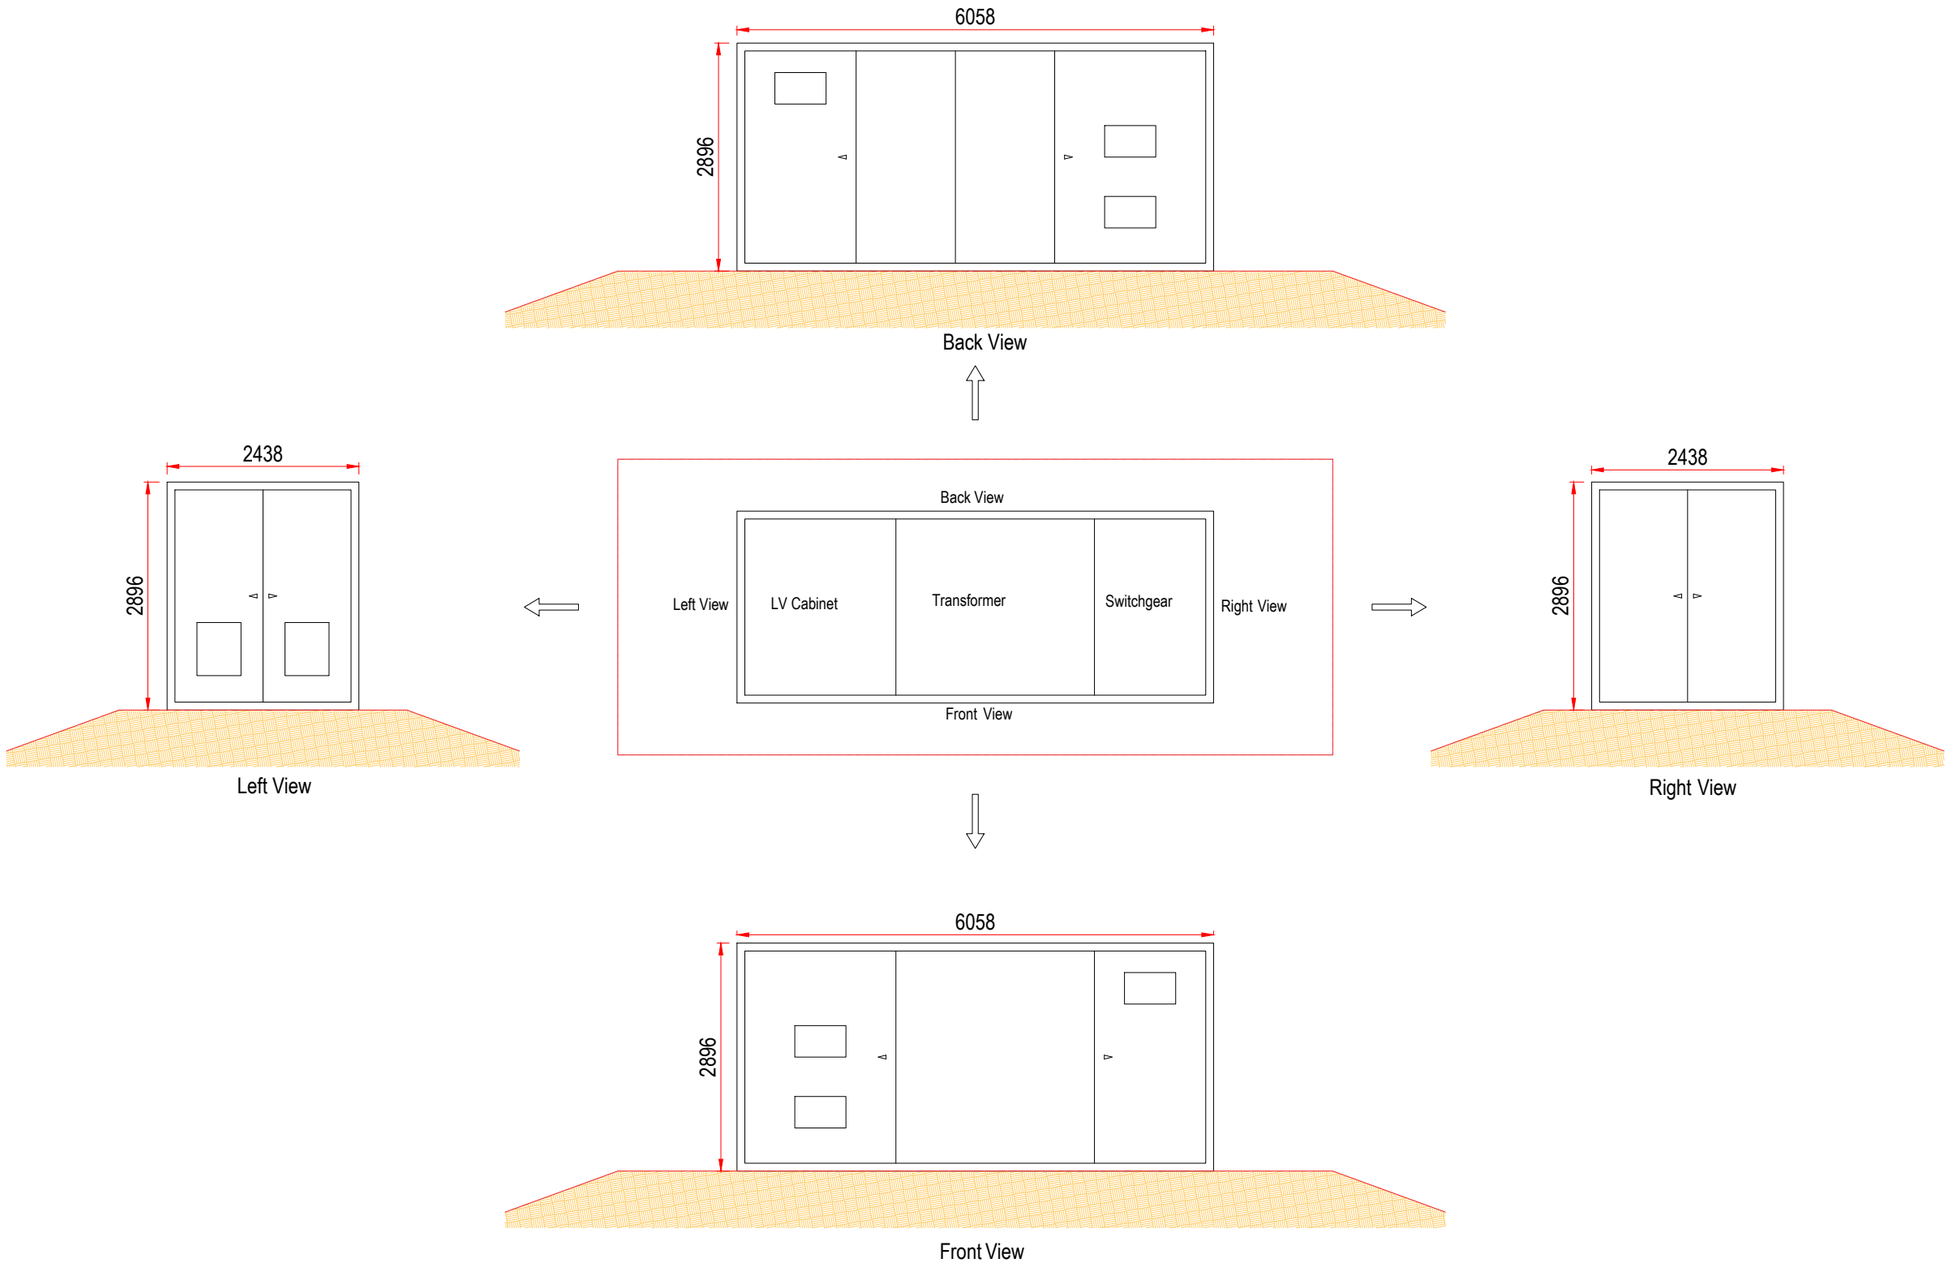

GENERAL NOTES

1. DIMENSIONS ARE IN MILLIMETER U.N.O.
2. IF ANY DISCREPANCY IN SCALE IS FOUND ON THIS DRAWING, WRITTEN DIMENSIONS GOVERN.
3. DRAWING IS FOR PLANNING PURPOSES ONLY AND NOT FOR CONSTRUCTION.
4. THE EPC CONTRACTOR IS RESPONSIBLR FOR VERIFYING ALL SITE AND SETTING OUT DIMENSIONS BEFORE COMMENCING WORK.

Rev.	Date	Revision Description	Drawn	Check	Rev.	App.
01	20/10/2026	Initial Issue	GC	EWO	01	EN

Scale @ A3 | Scale: NTS | DO NOT SCALE

Project

Fferm Solar Larnog

Drawing Title

Typical Transformer Station

Trydan Gwyrdd Cymru

Drawing No.

Figure 5.3