
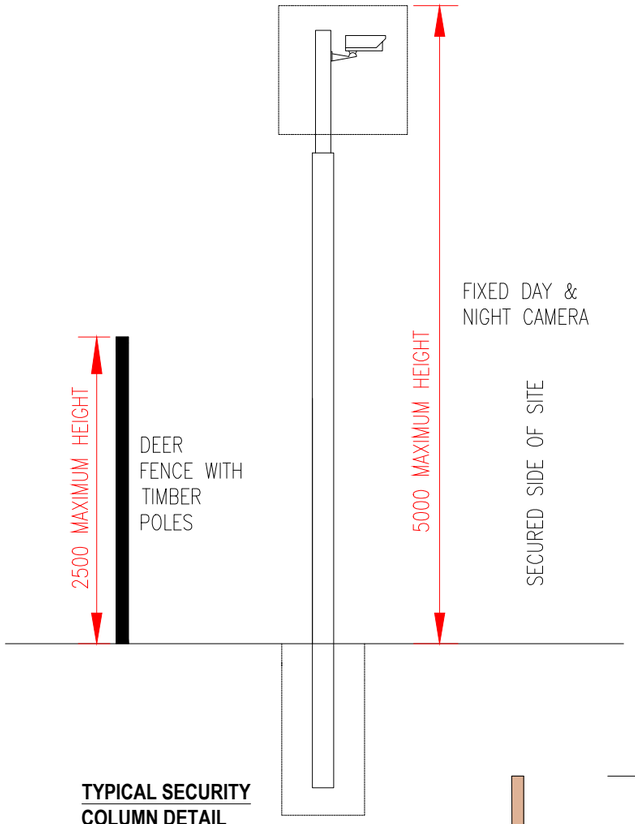


TYPICAL SECURITY COLUMN DETAIL

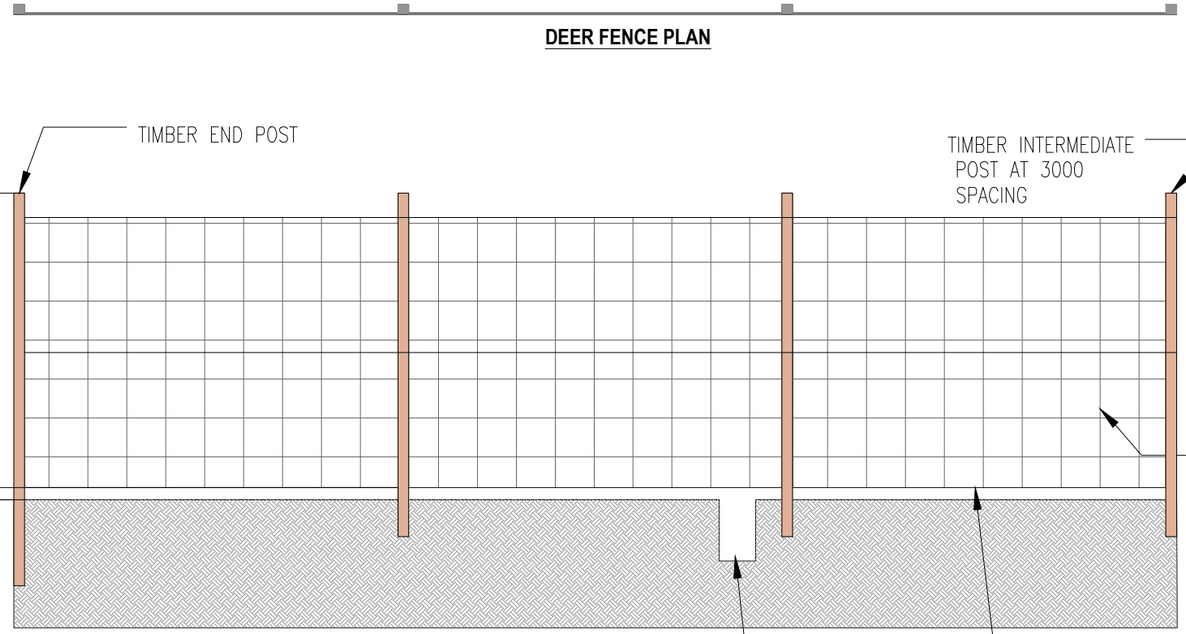

DEER FENCE PLAN

STANDARD DETAIL - DEER FENCING AND CCTV (SCALE 1:50)

GENERAL NOTES

1. ALL DIMENSIONS STATED IN MILLIMETERS UNLESS STATED OTHERWISE.

Rev.	Date	Revision Description	Drawn	Check	Rev.	App.
01	15/10/2026	Initial Issue	AA	JH	01	PA

Scale @ A3 | Scale: AS SHOWN | DO NOT SCALE

Project
Fferm Larnog Solar Farm

Drawing Title
Deer Fence and CCTV
General Arrangement

Trydan Gwyrdd Cymru

Drawing No.
Figure 5.5a