
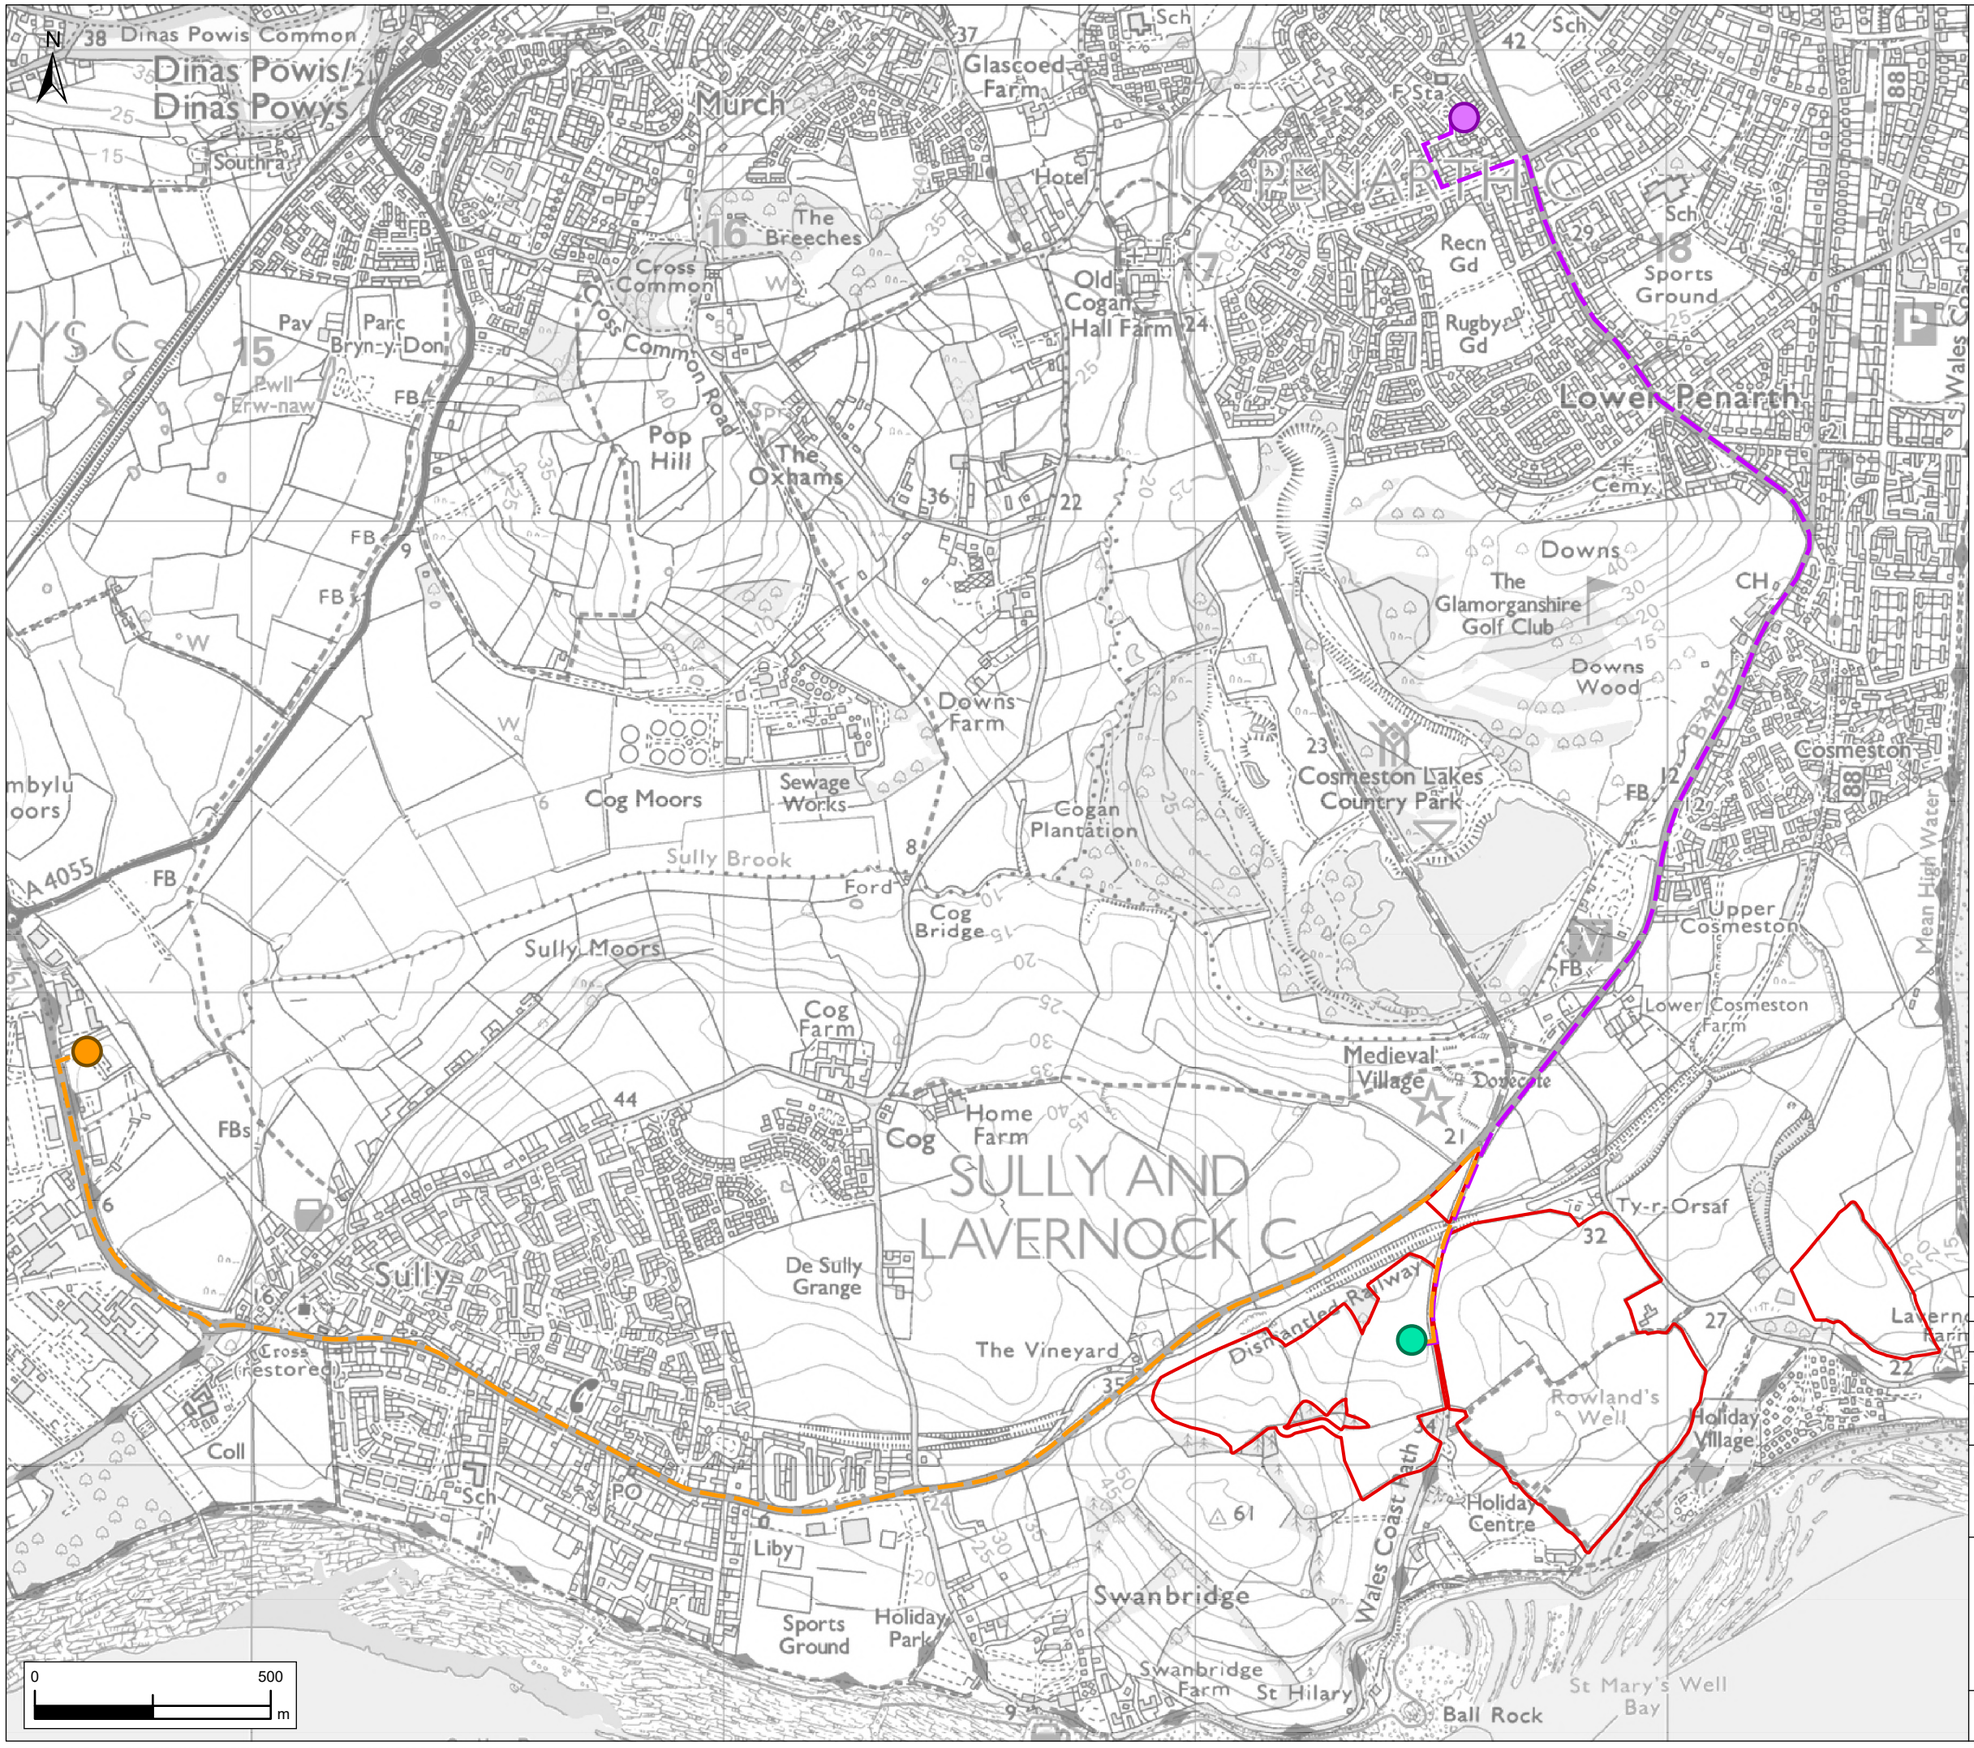


Legend

- Site Boundary
- Project Substation Compound
- Penarth Primary Substation
- Sully Grid Bulk Supply Point

Potential Cable Route Options

- Option 1
- Option 2

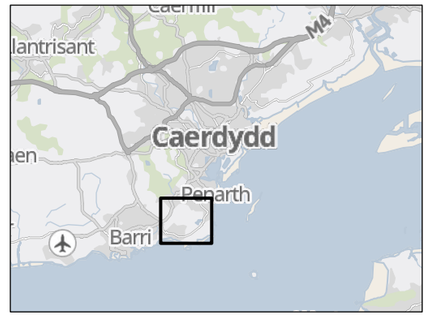

Source:
© Crown copyright and database rights 2026 Ordnance Survey AC0000849488. Welsh Government. Contains public sector information licensed under the Open Government Licence v3.0

Rev.	Date	Revision Description	Drawn	Check	Rev.	App.
0	05/10/2026	Initial Issue	AR	RJ	SM	SM

Scale @ A3 — Scale: 1:13,000 — DO NOT SCALE

Project: Fferm Solar Larnog

Drawing Title: Indicative Grid Connection

Trydan Gwyrdd Cymru

Drawing No.: Figure 5.6