

N

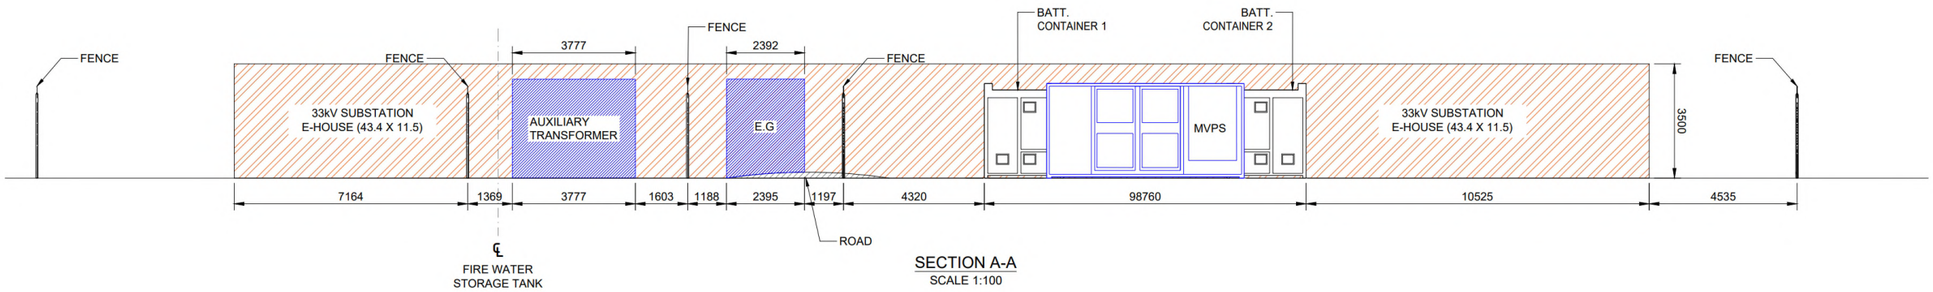

SECTION A-A
SCALE 1:100

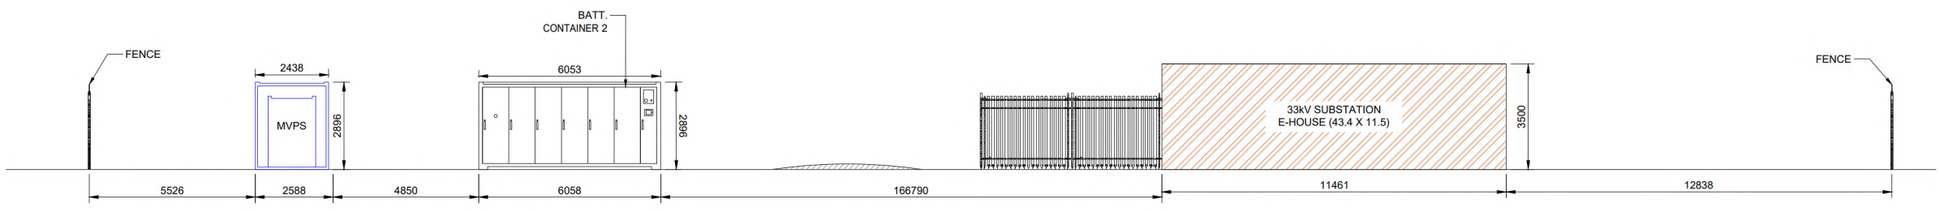

SECTION B-B
SCALE 1:100

LEGEND:

- FENCE LINE
- 33kV SUBSTATION E-HOUSE
- BATTERY AND PCS ENCLOSURE
- MVPS ENCLOSURE

NOTES:

1. ALL DIMENSIONS ARE IN MILIMETRES, UNLESS OTHERWISE SPECIFIED.
2. THIS DRAWING IS FOR INFORMATION ONLY AND NOT TO BE USED FOR CONSTRUCTION.
3. ALL EQUIPEMTNS SHOWN IN THIS DRAWING ARE INDICATIVE.
4. THE FIRE WATER TANK SIZE AND ASSOCIATED DIMENSIONS ARE NOT SHOWN AT THIS STAGE, AND WILL BE DETERMINED DURING THE LATER STAGES OF DESIGN DEVELOPMENT.

Source:
© Crown copyright and database rights 2026 Ordnance Survey AC0000849488. Welsh Government. Contains public sector information licensed under the Open Government Licence v3.0

Rev.	Date	Revision Description	Drawn	Check	Rev.	App.
0	05/11/2026	Initial Issue	AR	RJ	DP	SM

Scale @ A3 | Scale: 1:100 | DO NOT SCALE

Project: Fferm Solar Larnog

Drawing Title: Substation and Battery Energy Storage Systems (BESS) Elevation

Trydan Gwyrdd Cymru

Drawing No.: Figure 5.4b