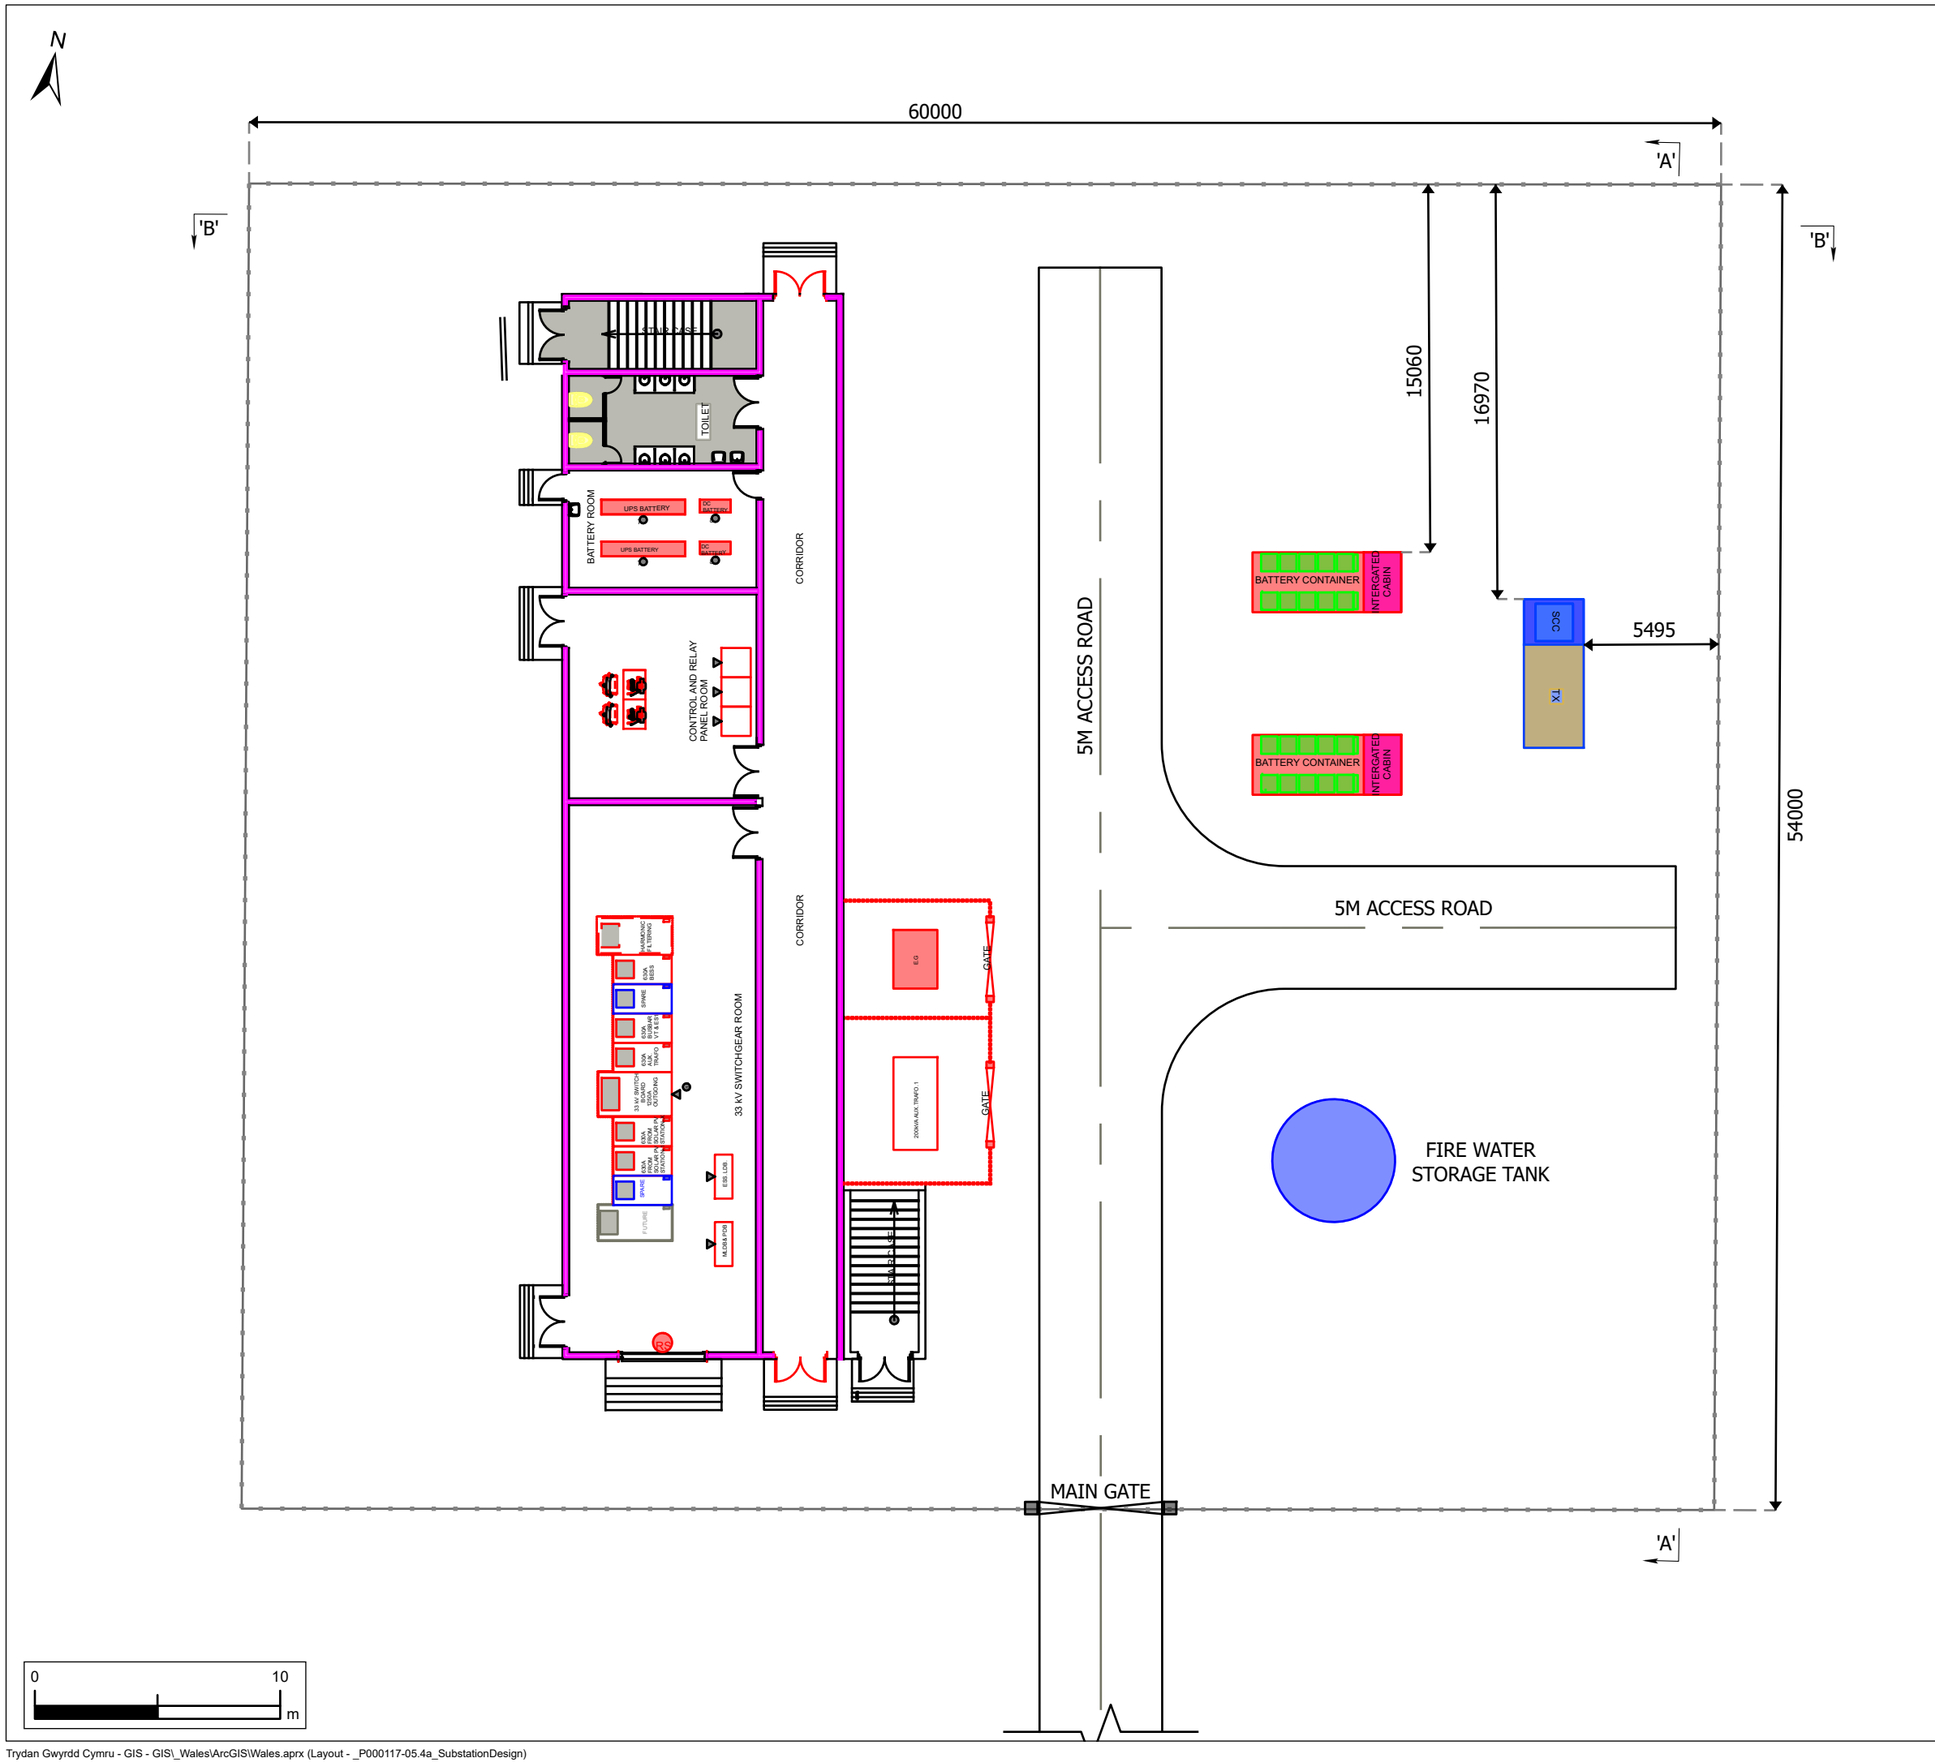


Legend

- Substation Fencing
- Battery and PCS Enclosure
- PCS Transformer Enclosure
- Fire Water Storage Tank

Source:
© Crown copyright and database rights 2026 Ordnance Survey AC0000849488.
Welsh Government. Contains public sector information licensed under the Open Government Licence v3.0

Rev.	Date	Revision Description	Drawn	Check	Rev.	App.
0	05/11/2026	Initial Issue	AR	RJ	DP	SM

Scale @ A3 | Scale: 1:250 | DO NOT SCALE

Project: Fferm Solar Larnog

Drawing Title: Substation Compound Layout

Trydan Gwyrdd Cymru

Drawing No.: Figure 5.4a