


ACCESS GATE PLAN




ACCESS GATE END- ELEVATION

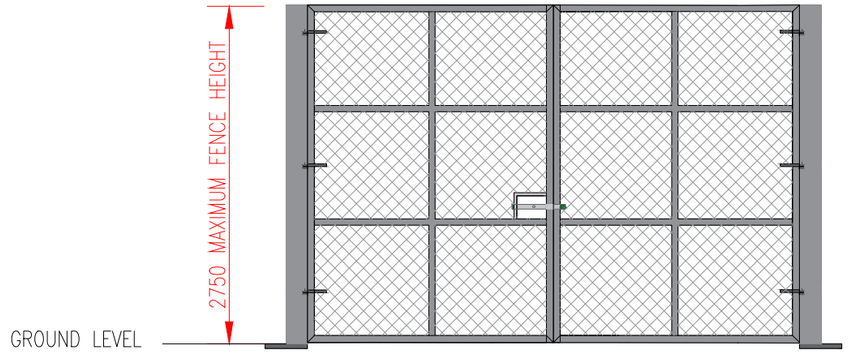

ACCESS GATE ELEVATION



PALISADE FENCE PLAN

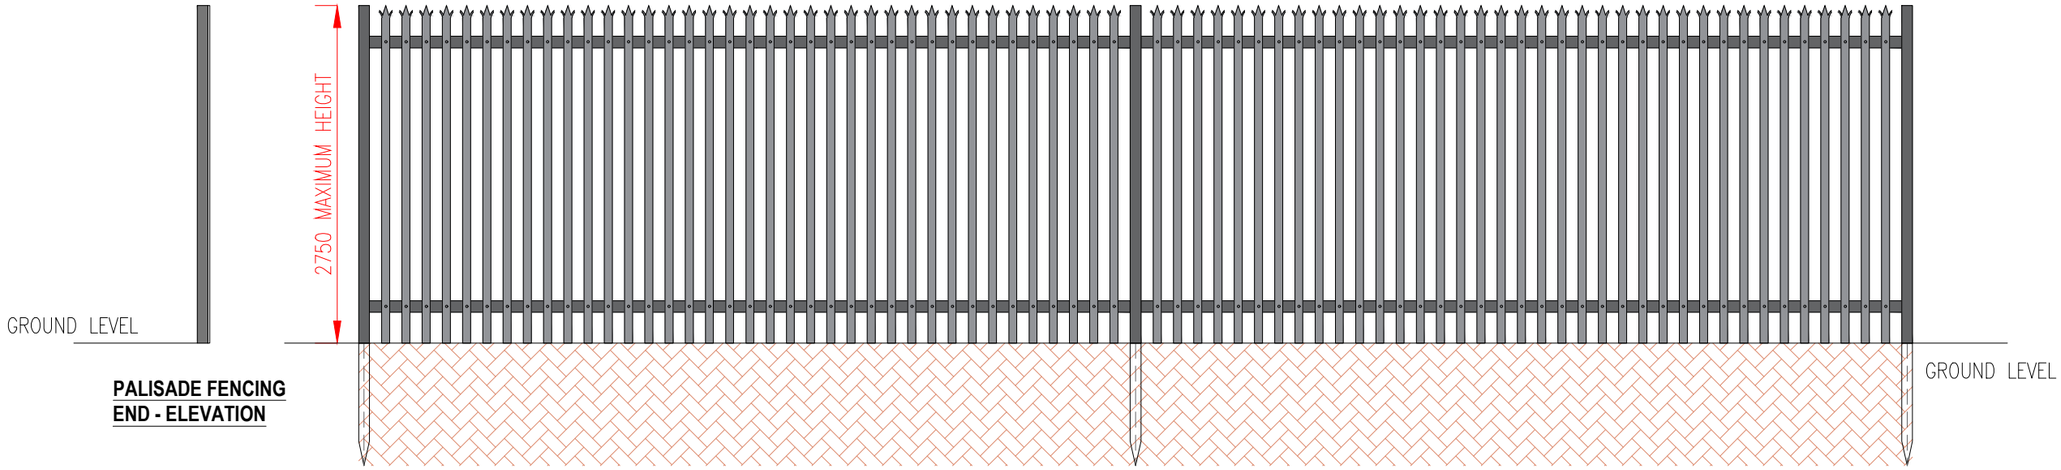

PALISADE FENCING END - ELEVATION

PALISADE FENCE ELEVATION

PALISADE FENCING AND ACCESS GATES (SCALE 1:50)

GENERAL NOTES

1. ALL DIMENSIONS STATED IN MILLIMETERS UNLESS STATED OTHERWISE.

01	15/10/2026	Initial Issue	AA	JH	01	PA
Rev.	Date	Revision Description	Drawn	Check	Rev.	App.
Scale @ A3		Scale: AS SHOWN			DO NOT SCALE	

Project

Fferm Larnog Solar Farm

Drawing Title

Palisade Fence Plan and Access Gates General Arrangement

Trydan Gwyrdd Cymru

Drawing No.

Figure 5.5b