


Indicative PV Table Arrangement

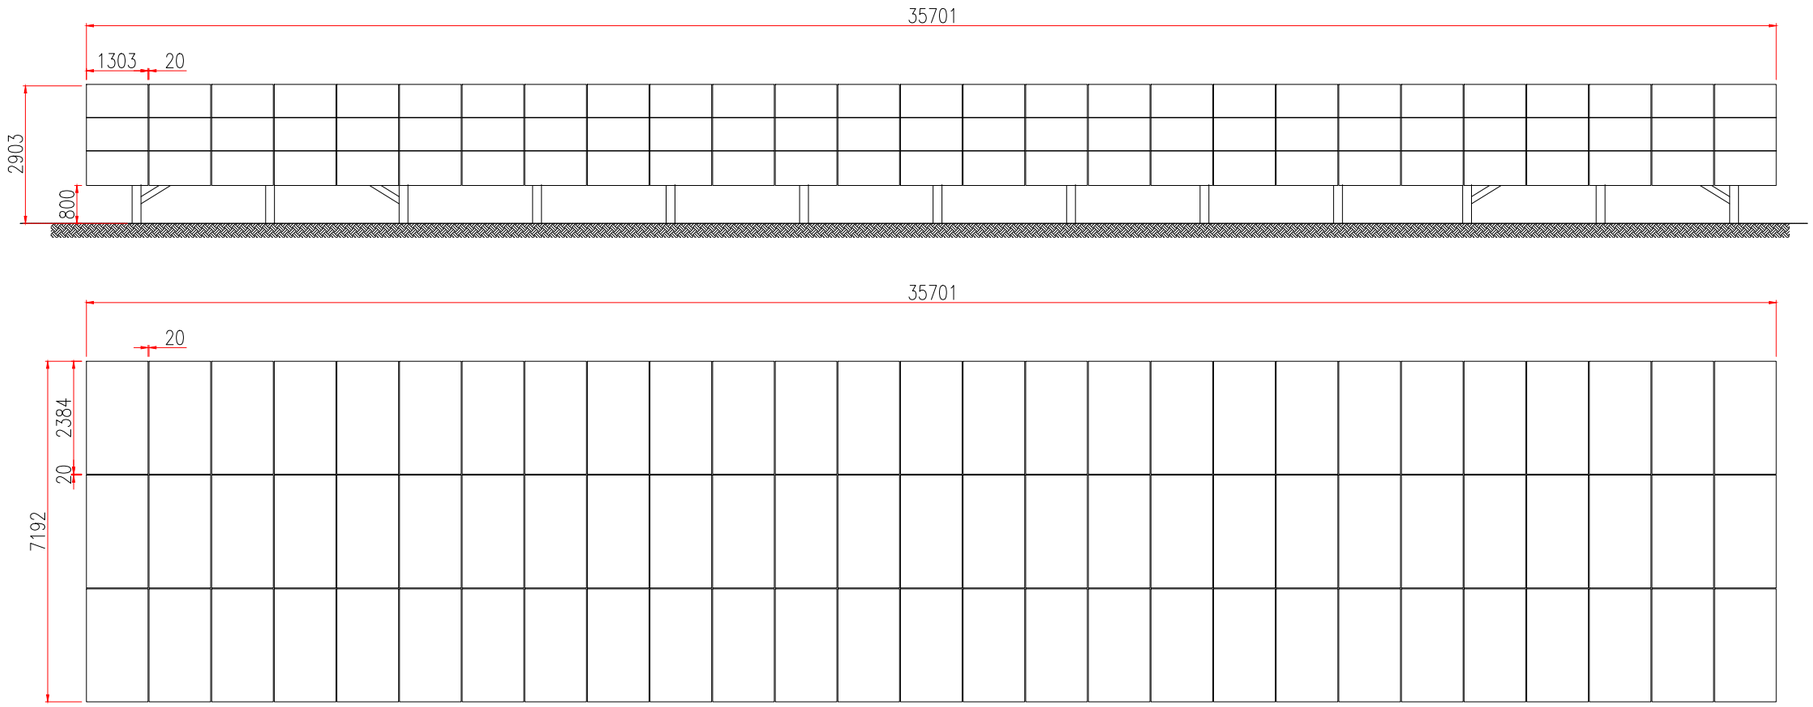

Indicative String Inverter Arrangement

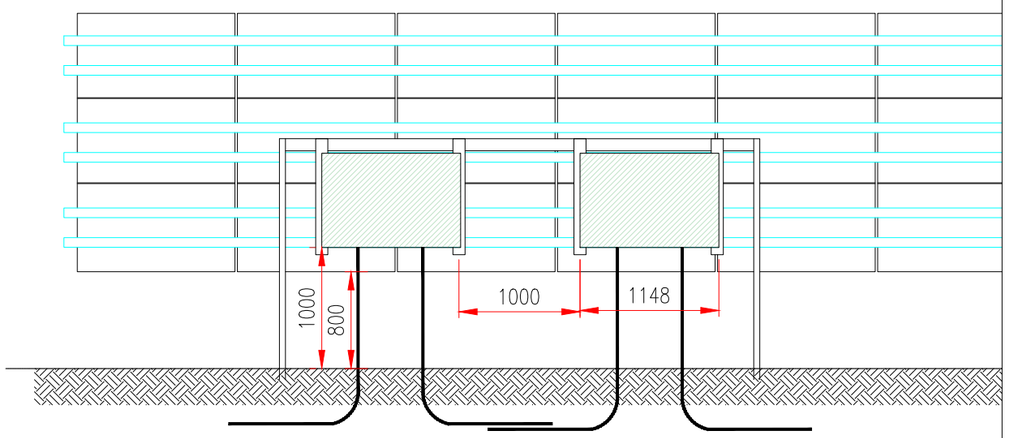

Indicative PV table and String Inverter Cross Section

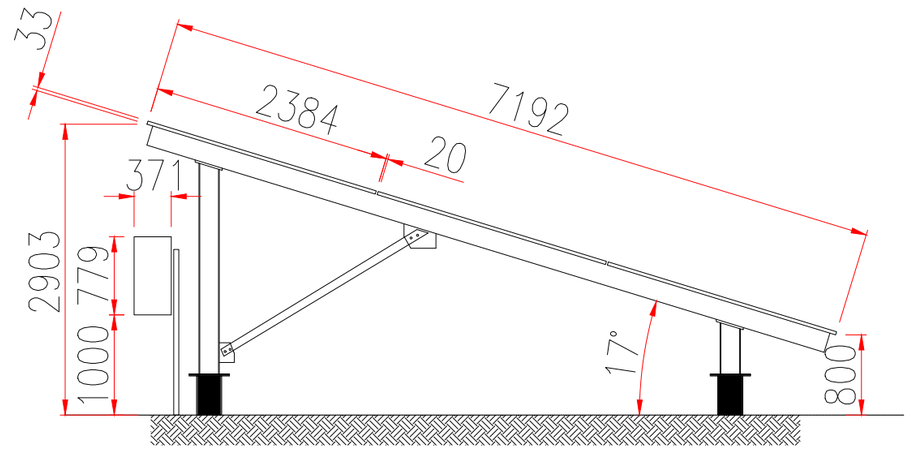

GENERAL NOTES

1. MAXIMUM HEIGHT OF THE PV TABLES SHALL COMPLY WITH PLANNING PERMISSION.
2. AN INDICATIVE 2.5 m INTER-ROW SPACING HAS BEEN ASSUMED.
3. ALL DIMENSIONS ARE IN MILLIMETRES UNLESS NOTED OTHERWISE (U.N.O.).
4. IF ANY DISCREPANCY IN SCALE IS FOUND ON THIS DRAWING, WRITTEN DIMENSIONS SHALL TAKE PRECEDENCE.
5. THIS DRAWING IS FOR PLANNING PURPOSES ONLY AND SHALL NOT BE USED FOR CONSTRUCTION.
6. THE EPC CONTRACTOR IS RESPONSIBLE FOR VERIFYING ALL SITE CONDITIONS, LEVELS, AND SETTING OUT DIMENSIONS PRIOR TO COMMENCING WORKS.
7. PRECAUTIONARY MEASURES REQUIRED PRIOR TO PV FOUNDATION INSTALLATION, INCLUDING GRADING, COMPACTION, AND SOIL IMPROVEMENT DUE TO SITE CONDITIONS, SHALL BE ASSESSED AND CARRIED OUT DURING CONSTRUCTION.
8. THE DIMENSIONS SHOWN ON THIS DRAWING RELATE TO THE EQUIPMENT MODELLED FOR THIS STUDY. SHOULD DIFFERENT EQUIPMENT BE SELECTED, THE DIMENSIONS MAY VARY.

Rev.	Date	Revision Description	Drawn	Check	Rev.	App.
01	20/10/2026	Initial Issue	GC	EWO	01	EN

Scale @ A3 | Scale: NTS | DO NOT SCALE

Project

Fferm Solar Larnog

Drawing Title

Typical Solar Arrangement

Trydan Gwyrdd Cymru

Drawing No.

Figure 5.2